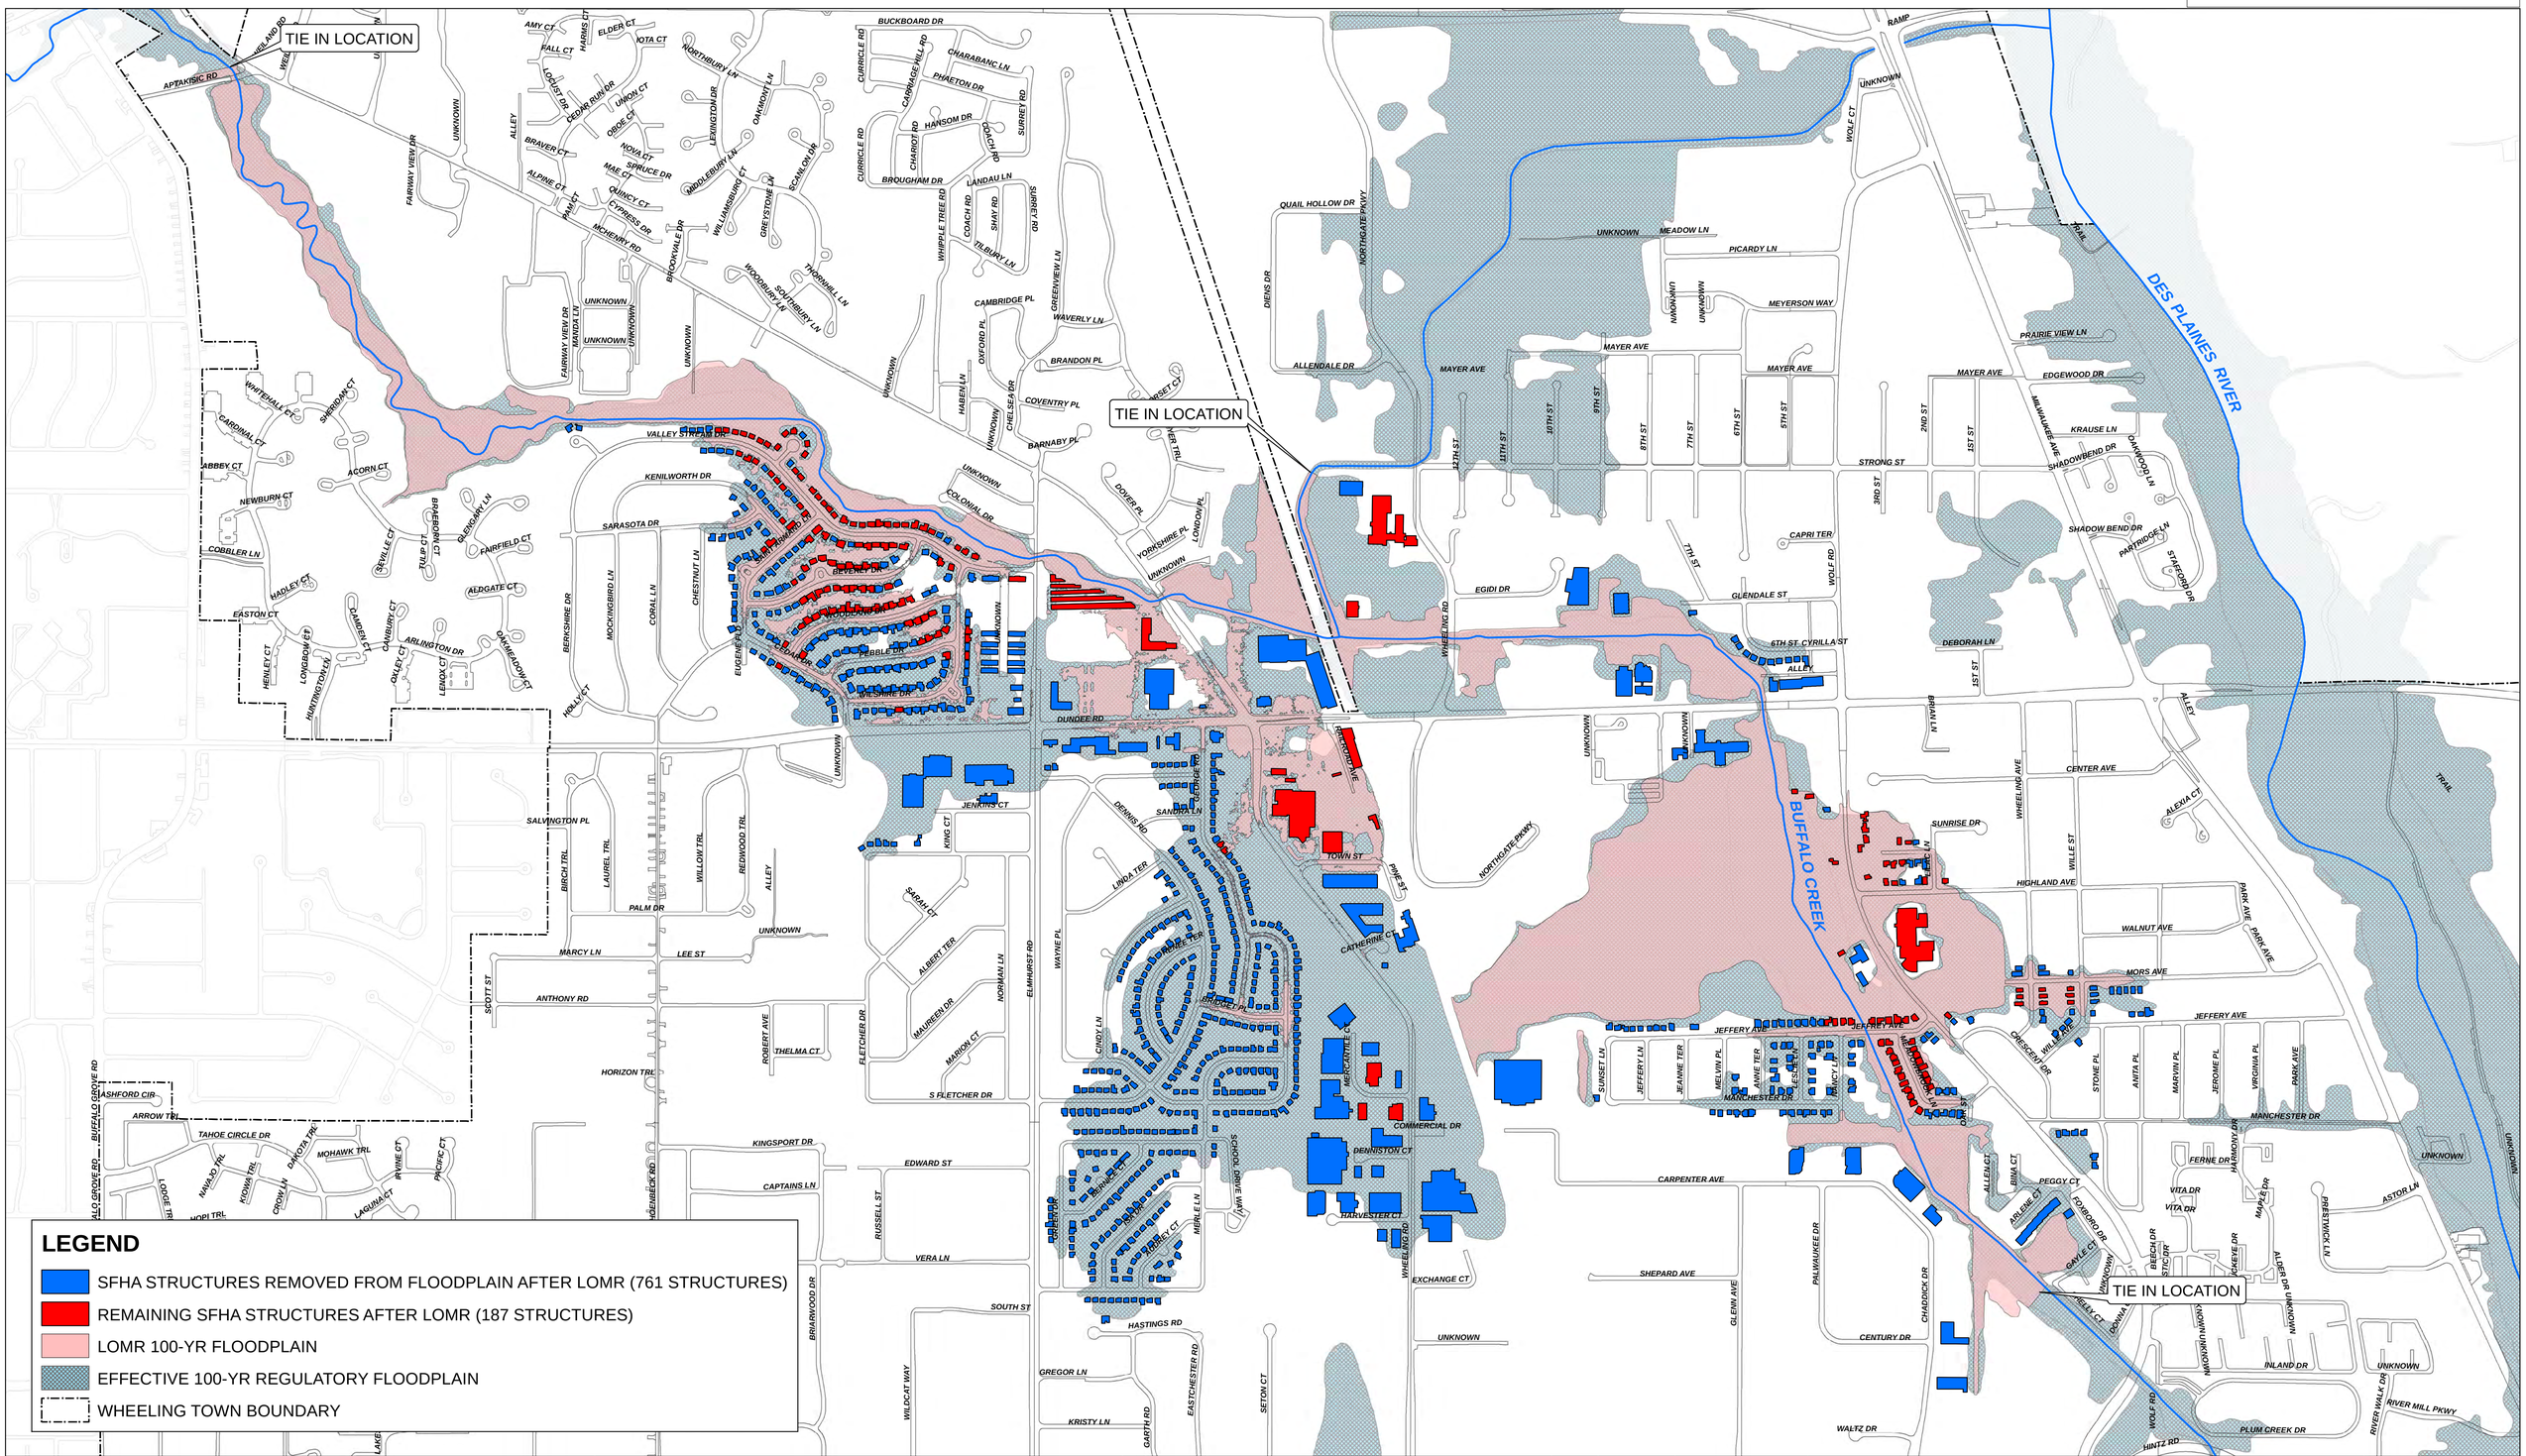

CHRISTOPHER B. BURKE ENGINEERING LTD.
9575 West Higgins Road, Suite 600
Rosemont, Illinois 60018
(847) 823-0500

CLIENT:

VILLAGE OF WHEELING

NO.	DATE	NATURE OF REVISION	CHKD.

DSGN.	MJB
DWN.	MJB
CHKD.	ELG
SCALE:	1"=800'
GIS USER:	MBURKE
MODEL:	ArcGIS 10.1
FILE NAME	N:\Wheeling\160030\GIS\Exhibits\Public Notice 052820\EX2 - SFHA Structures no Aerial.mxd
PLOT DATE	5/29/2020

TITLE:

SFHA STRUCTURES ALONG BUFFALO CREEK IN WHEELING, IL

PROJ. NO.	16-0030
DATE:	
SHEET	0 OF 0
DRAWING NO.	EXH 2