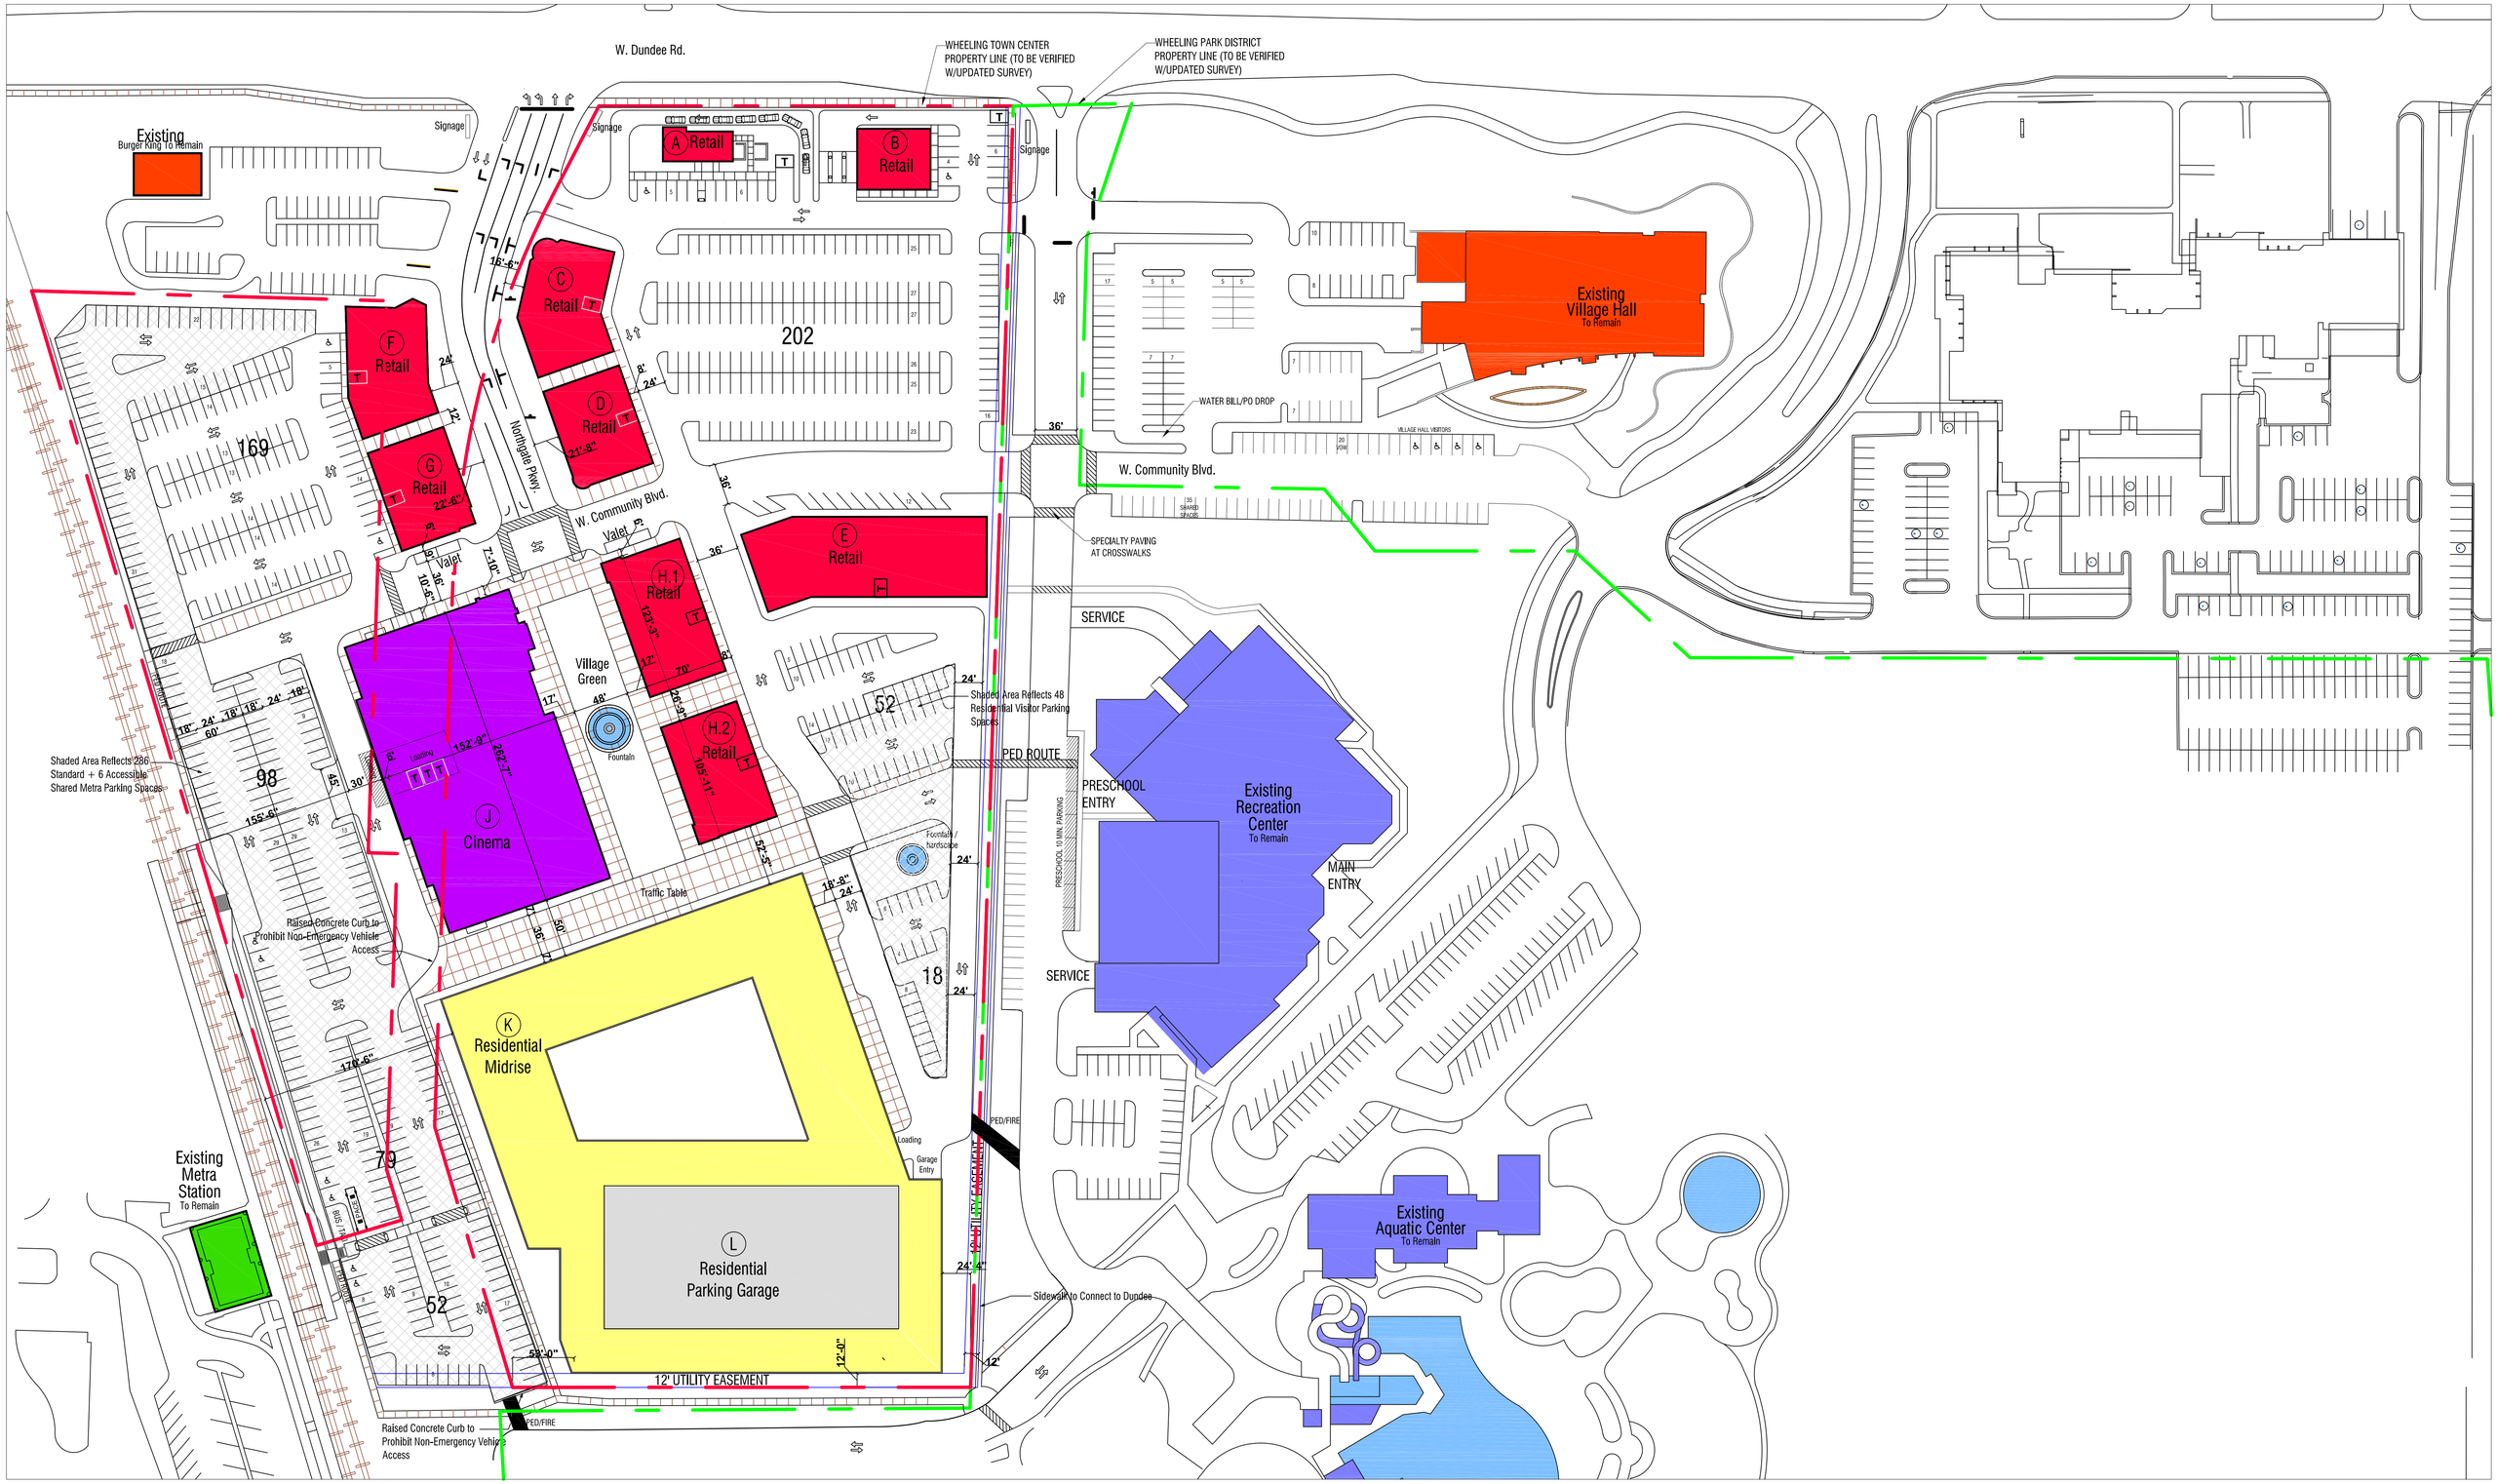

WHEELING TOWN CENTER

WHEELING, ILLINOIS

12.9.2014 1" = 60'-0" Site Plan

0 10 50 100 200

RTKL®

AN ARCADIS COMPANY

UR2 URBAN R2